FilmL.A., Inc.
6255 W Sunset Blvd, 12th Floor
Hollywood, CA 90028
t: (213)977-8600 - f: (213)977-8601
www.filmla.com

Summary Information

Permit No: F00142706-A **Type of Permit:** FILMING **Release Date:** 09/26/2018

Production Company WARNER BROS TELEVISION PRODUCTION

Insured Company Name WARNER BROS TELEVISION PRODUCTION

Contact Phone No. 1 818-954-4833
Contact Phone No. 2
Fax 818-954-4904
Address 4000 WARNER BLVD
BURBANK, California 91522

Production Title LETHAL WEAPON

Type of Production TV Drama

Producer Marc Alpert

Director Keesha Sharp

1st AD Jeff Schwartz

Production Manager Mark Bashaar

FilmL.A. Coordinator Tara Kramer

Location Manager Timothy Hillman
Primary Phone Mobile - 213-712-1637
Secondary Phone Office - 818-954-3077

Location Assistant Mona Nash Boelter
Primary Phone Mobile - 818-415-8383
Secondary Phone

Fees

Notification Charge	$340.00
LA COUNTY ROAD INSPECTION FEE	$1,440.00
LA COUNTY ROAD APPLICATION FEE	$163.00
FILMLA NON-REFUNDABLE FILM PERMIT RIDER FEE	$109.00
LA COUNTY-SPECIAL EFFECTS PERMIT FEE	$288.00
LA COUNTY ROAD ENCROACHMENT PERMIT PROCESSING FEE	$297.00

Total Permit Fee $2,637.00

Number of Locations 2

NOT A PERMIT

FilmL.A., Inc.
6255 W Sunset Blvd, 12th Floor
Hollywood, CA 90028
t: (213)977-8600 - f: (213)977-8601
www.filmla.com

Summary Information — Location

Permit Number	F00142706-A	**Location Manager**	Timothy Hillman
Production Company	WARNER BROS TELEVISION PRODUCT...	Primary Phone	Mobile - 213-712-1637
Insured Company	WARNER BROS TELEVISION PRODUCT...	Secondary Phone	Office - 818-954-3077
Production Title	LETHAL WEAPON		

Location Address	42848 150th St E, Unincorporated Los Angeles County, CA, 93535
Location Name	CLUB ED
Location Type	Ranch
Location Description	CLUB ED
Prep Dates	9/26/2018 - 9/26/2018 07:00 - 22:00 1 day
Film Dates	9/27/2018 - 9/28/2018 05:00 - 22:00 2 days
Strike Dates	10/1/2018 - 10/1/2018 07:00 - 22:00
Hold Dates	9/29/2018 - 9/30/2018 00:00 - 00:00
Open or Closed to the Public	Closed
Generic Conditions	*Certain service and personnel fees required by jurisdictional agencies are not collected by FilmL.A. Any such fees must be paid directly to the appropriate agency, and a separate invoice will be provided to the permittee. Community Survey Obtained Must contact local sheriff department ½ hour prior to any brandishing of weapons, gunfire, special effects, or aerial activity. Must Maintain 5' Clearance on Sidewalks/Walkways Must maintain local/emergency access Must post "ROAD WORK AHEAD" signs, which must remain up until all activities on the roadway have been completed. No cast or crew parking on area streets No steps from trailers, trucks or motorhomes may be facing road No stopping and setting up in residential areas before 7am or after 10pm without prior approval Number of uniformed officers listed on the permit is a minimum requirement. Permittee remains responsible for deploying a sufficient number of uniformed officers to provide traffic and crowd control to ensure the safety of the film crew and the public. Traffic control must be done in accordance w/MUTCD Traffic Officers Required Uniformed officers shall have a copy of the film permit in their possession and are required to confirm that all traffic control signage devices are in place.

NOT A PERMIT

FilmL.A., Inc.
6255 W Sunset Blvd, 12th Floor
Hollywood, CA 90028
t: (213)977-8600 - f: (213)977-8601
www.filmla.com

Summary Information — Location

Permit Number	F00142706-A	**Location Manager**	Timothy Hillman
Production Company	WARNER BROS TELEVISION PRODUCT...	Primary Phone	Mobile - 213-712-1637
Insured Company	WARNER BROS TELEVISION PRODUCT...	Secondary Phone	Office - 818-954-3077
Production Title	LETHAL WEAPON		

Please see attached documents
150th E (closure) btwn Ave K & Ave M - Lethal Weapon.pdf
18-FX512-114 Brendon O'Dell Lethal Weapon.pdf
FILM LOC MAP CLUB ED.pdf

Equipment on Location

Type	Quantity
4000 gal water truck	2
5 or 10 ton trucks	3
Camera cars	1
Cast/Crew vehicles	70
Catering Truck	2
Condors	1
Cranes	1
Cube Trucks	2
Generator	3
Honey Wagons	1
Picture vehicles	10
Portable restrooms	2
Scissor Lifts	2
Semi Trucks	6
Stakebed Trucks	6
Trailers	6
Vans	6

Personnel on Location

Type	Quantity
Cast	8
Crew	75
Extras	6
Sheriff/CHP	2

Filming Activities
Atmospheric Smoke Effects; Brandishing weapons; Camera in car; Camera on sticks; Car-to-Car; Drive by; Drive ups & away; Driving shots; Equipment on property; Equipment on sidewalk & street; Equipment on sidewalk, in curb lane & across street; Extended run, holding intersections; Handheld equipment; Interior and exterior dialogue; Intermittent pedestrian control; Intermittent traffic control - 2 minute standard (except 0700-0900 hrs & 1500-1900 hrs); Near hits & misses; Running & tow shots.; Simulated crime exchange in the middle of nowhere that turns into a full on gunfight with moving vehicle driver being shot and crashing into K-rail on the shoulder of the road.; "Road Closed Ahead" signs placed on side of road to give the illusion that the road is closed.; Condor/scissor lift on shoulder of road for lighting/camera position.;

Gunfire

Shot Type	Load Type	No. Takes Per Day	No. Times Per Take
Exterior Automatic	1/4 load	15 - 20	15 - 20
Exterior Semi-Automatic	1/4 load	15 - 20	15 - 20

NOT A PERMIT

FilmL.A., Inc.
6255 W Sunset Blvd, 12th Floor
Hollywood, CA 90028
t: (213)977-8600 - f: (213)977-8601
www.filmla.com

Summary Information — Location

Permit Number	F00142706-A	**Location Manager**	Timothy Hillman
Production Company	WARNER BROS TELEVISION PRODUCT...	Primary Phone	Mobile - 213-712-1637
Insured Company	WARNER BROS TELEVISION PRODUCT...	Secondary Phone	Office - 818-954-3077
Production Title	LETHAL WEAPON		

Special Effects:

Type	No. Times Per Day	No. Takes Per Take
Breaking Glass	15 - 20	15 - 20
Bullet hits on things	15 - 20	15 - 20
Dust Hits	15 - 20	15 - 20
Explosion	2 - 5	1
Sparks	15 - 20	15 - 20
Squibs	15 - 20	15 - 20
Zirk hits	15 - 20	15 - 20
Nitrogen Cannon Roll of Car	2 - 5	1

Description of F/X Scene: Simulated car driving at high speed with driver getting shot and car doing cannon roll (nitrogen cannon, not powder) on 150th St. East in front of location. Car gets gas tank shot and explodes.

Jurisdiction **Political:** Los Angeles County - Supervisor District 5 **Police:** Los Angeles County Sheriff **Fire:** Los Angeles County Fire Department

Thomas Guide **Page:** 4109 **Grid:** C3

Approvals

LOS ANGELES COUNTY PUBLIC WORKS - FINAL APPROVERS	Tenasha Bennett
LOS ANGELES COUNTY ROAD DEPARTMENT - PALMDALE (PO5)	Darren Eckert

Coordinator Note NO ITC ALLOWED WITHIN CLOSURE DETOUR ROUTE.

Coordinator Note (2) 4000 gal WT, (6) CO2 and (6) H2O, required per county fire.

Parking

Base Camp
Location Type : Filming Location

Crew Parking
Location Type : Filming Location

Lane / Full Closure FULL CLOSURE OF 150TH ST. E, AVENUE M TO AVENUE K

Approximate Footage 0 - 300

Date(s) 9/28/2018 to 9/28/2018 **Time(s)** 07:00 to 20:00

NOT A PERMIT

FilmL.A., Inc.
6255 W Sunset Blvd, 12th Floor
Hollywood, CA 90028
t: (213)977-8600 - f: (213)977-8601
www.filmla.com

Summary Information

Location

Permit Number	F00142706-A	**Location Manager**	Timothy Hillman
Production Company	WARNER BROS TELEVISION PRODUCT...	Primary Phone	Mobile - 213-712-1637
Insured Company	WARNER BROS TELEVISION PRODUCT...	Secondary Phone	Office - 818-954-3077
Production Title	LETHAL WEAPON		

NOT A PERMIT

FilmL.A., Inc.
6255 W Sunset Blvd, 12th Floor
Hollywood, CA 90028
t: (213)977-8600 - f: (213)977-8601
www.filmla.com

Summary Information — Location

Permit Number	F00142706-A	**Location Manager**	Timothy Hillman
Production Company	WARNER BROS TELEVISION PRODUCT...	Primary Phone	Mobile - 213-712-1637
Insured Company	WARNER BROS TELEVISION PRODUCT...	Secondary Phone	Office - 818-954-3077
Production Title	LETHAL WEAPON		

Location Address E Ave K, 150th St - 152nd St, Los Angeles County CA, 93535

Location Type Road

Film Dates 9/27/2018 - 9/28/2018 06:00 - 20:00 2 days

Open or Closed to the Public Open

Generic Conditions

*Certain service and personnel fees required by jurisdictional agencies are not collected by FilmL.A. Any such fees must be paid directly to the appropriate agency, and a separate invoice will be provided to the permittee.
Community Survey Obtained
Must contact local sheriff department ½ hour prior to any brandishing of weapons, gunfire, special effects, or aerial activity.
Must Maintain 5' Clearance on Sidewalks/Walkways
Must maintain local/emergency access
Must post "ROAD WORK AHEAD" signs, which must remain up until all activities on the roadway have been completed.
No cast or crew parking on area streets
No steps from trailers, trucks or motorhomes may be facing road
No stopping and setting up in residential areas before 7am or after 10pm without prior approval
Number of uniformed officers listed on the permit is a minimum requirement. Permittee remains responsible for deploying a sufficient number of uniformed officers to provide traffic and crowd control to ensure the safety of the film crew and the public.
Traffic control must be done in accordance w/MUTCD
Traffic Officers Required
Uniformed officers shall have a copy of the film permit in their possession and are required to confirm that all traffic control signage devices are in place.

Please see attached document Ave K (closure) btwn 150th St & 152nd St - Lethal Weapon.pdf

Equipment on Location

Type	Quantity
5 or 10 ton trucks	2
Camera cars	1
Cube Trucks	2
Generator	2
Picture vehicles	2

Personnel on Location

Type	Quantity
Cast	8
Crew	75
Sheriff/CHP	2

NOT A PERMIT

FilmL.A., Inc.
6255 W Sunset Blvd, 12th Floor
Hollywood, CA 90028
t: (213)977-8600 - f: (213)977-8601
www.filmla.com

Summary Information — Location

Permit Number	F00142706-A	**Location Manager**	Timothy Hillman
Production Company	WARNER BROS TELEVISION PRODUCT...	Primary Phone	Mobile - 213-712-1637
Insured Company	WARNER BROS TELEVISION PRODUCT...	Secondary Phone	Office - 818-954-3077
Production Title	LETHAL WEAPON		

Portable restrooms	1
Scissor Lifts	1
Stakebed Trucks	4
Vans	4

Filming Activities Atmospheric Smoke Effects; Brandishing weapons; Camera in car; Camera on sticks; Car-to-Car; Drive by; Drive ups & away; Driving shots; Emergency vehicles with flashing lights; Equipment on sand; Equipment on sidewalk & street; Equipment on sidewalk, in curb lane & across street; Extended run, holding intersections; Exterior Dialogue; Exterior establishing shots; Handheld equipment; Intermittent pedestrian control; Intermittent traffic control - 2 minutes standard; Running & tow shots.; Simulated sniper shot from top of vehicle to shoot out tires of car down the road. Car skids off road to shoulder. ; Occupants of car with tires shot out then commandeer another car on the road and take off. ;

Gunfire

Shot Type	Load Type	No. Takes Per Day	No. Times Per Take
Exterior Semi-Automatic	1/4 load	10 - 15	6 - 10

Special Effects:

Type	No. Times Per Day	No. Takes Per Take
Sparks	2 - 5	2 - 5
Squibs	6 - 10	6 - 10

Description of F/X Scene: Squib on tire for blow out

Jurisdiction **Political:** Los Angeles County - Supervisor District 5 **Police:** Los Angeles County Sheriff **Fire:** Los Angeles County Fire Department

Approvals

LOS ANGELES COUNTY PUBLIC WORKS - FINAL APPROVERS	Tenasha Bennett
LOS ANGELES COUNTY ROAD DEPARTMENT - PALMDALE (PO5)	Darren Eckert

Coordinator Note NO ITC ALLOWED WITHIN CLOSURE DETOUR ROUTE.

Parking

Base Camp
Location Type : Filming Location

Crew Parking
Location Type : Filming Location

Lane / Full Closure FULL CLOSURE OF E. AVENUE K, FROM 150TH ST. E. TO 152ND ST. E

NOT A PERMIT

FilmL.A., Inc.
6255 W Sunset Blvd, 12th Floor
Hollywood, CA 90028
t: (213)977-8600 - f: (213)977-8601
www.filmla.com

Summary Information

Location

Permit Number	F00142706-A	**Location Manager**	Timothy Hillman
Production Company	WARNER BROS TELEVISION PRODUCT...	Primary Phone	Mobile - 213-712-1637
Insured Company	WARNER BROS TELEVISION PRODUCT...	Secondary Phone	Office - 818-954-3077
Production Title	LETHAL WEAPON		

Approximate Footage 0 - 300

Date(s) 9/27/2018 to 9/27/2018 **Time(s)** 07:00 to 20:00

NOT A PERMIT

Permit #F00142706-A

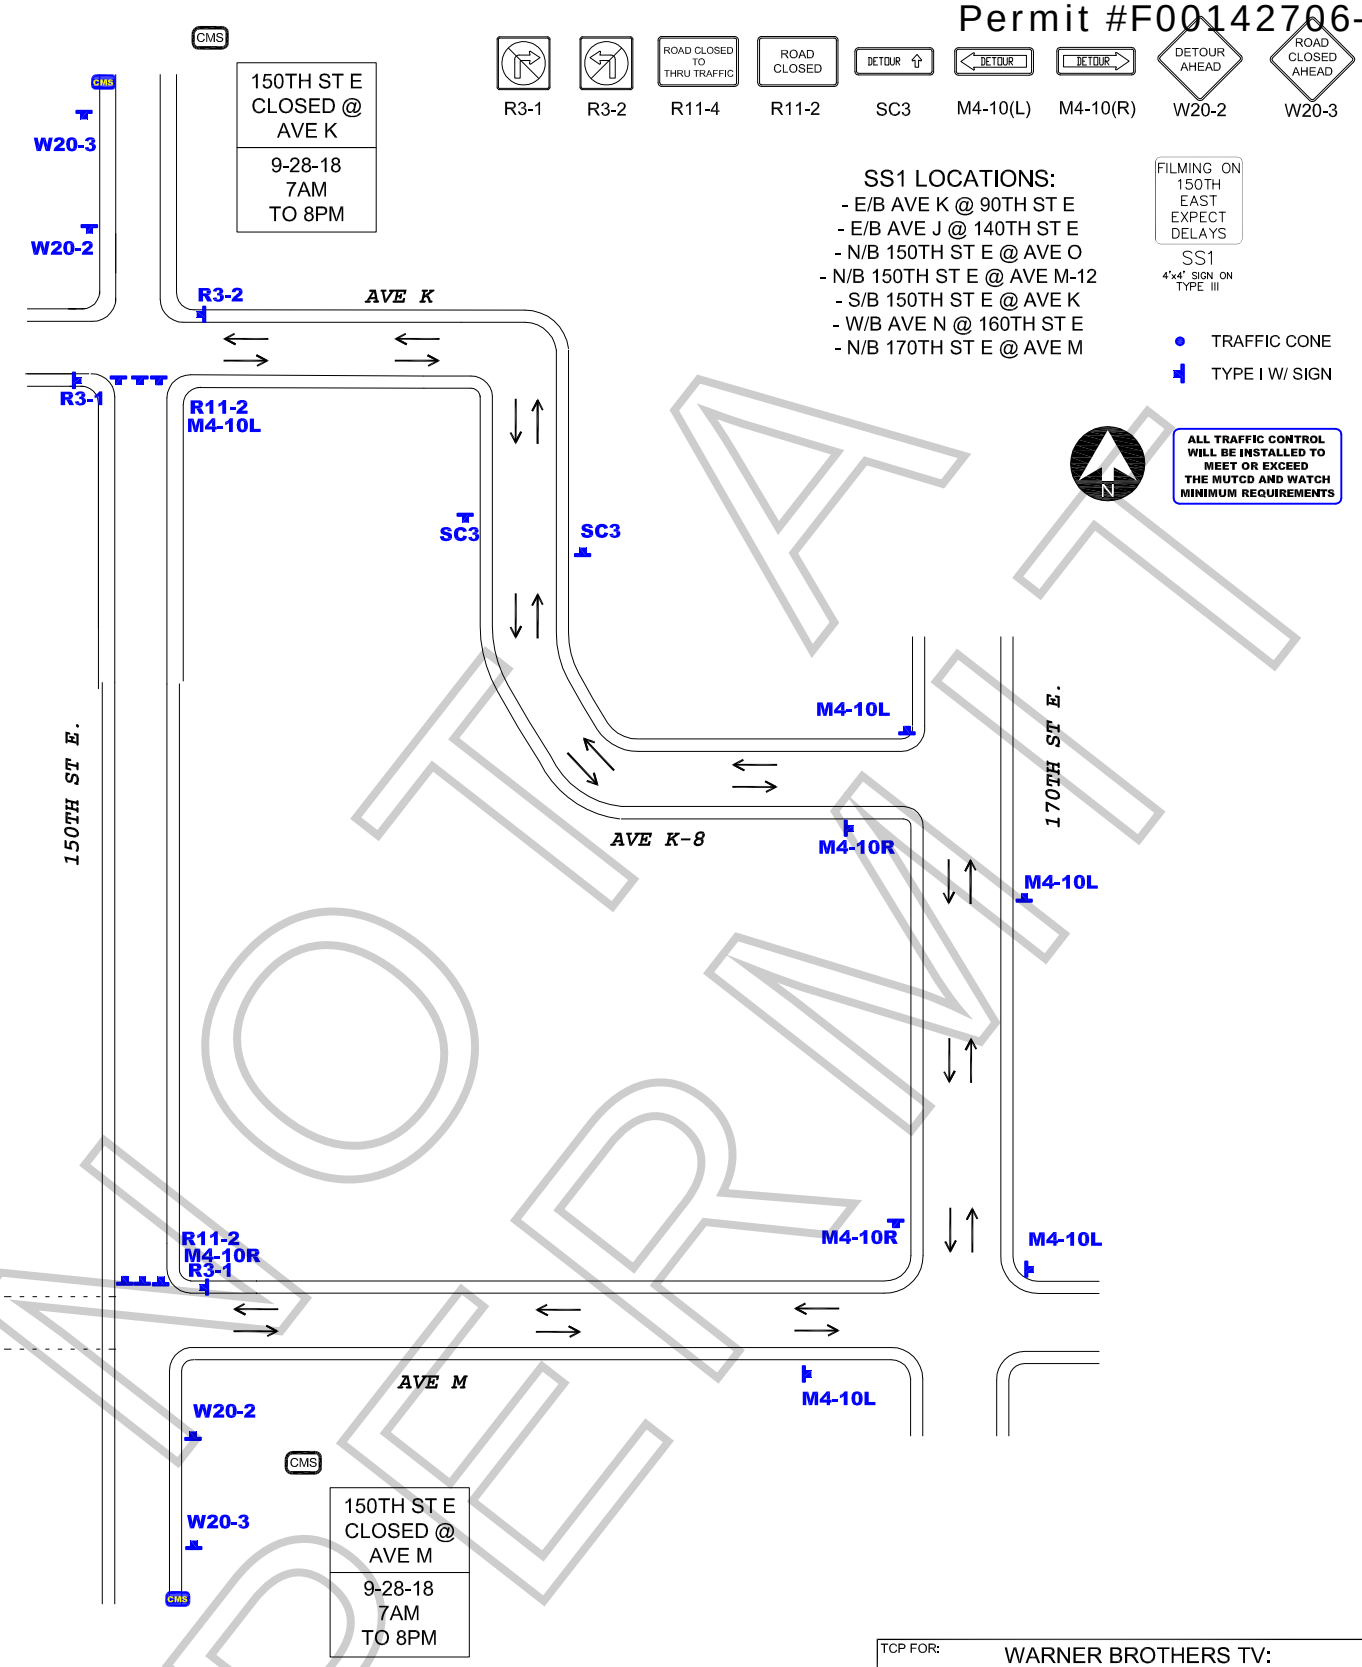

NO PERMIT

WORK ZONE TRAFFIC CONTROL PLAN GENERAL NOTES

1. DATE/TIME: 9-28-18 FROM 07:00 HOURS TO 20:00 HOURS.

2. ALL SIGNING, STRIPING, AND TRAFFIC CONTROL DEVICES SHALL CONFORM TO THE (CURRENT) STATE OF CALIFORNIA DEPARTMENT OF TRANSPORTATION (CALTRANS) STANDARD PLANS AND STANDARD SPECIFICATIONS , CALIFORNIA MUTCD , AND ANY ADDENDUMS THERETO, AND AS SHOWN ON THESE PLANS, SYMBOLS AND ABBREVIATIONS USED ARE SHOWN ON CALTRANS STANDARD PLANS.
3. THERE WILL BE NO INTERFERENCE WITH TRAFFIC SIGNALS OR CROSSWALKS.
4. CONES WILL BE 28" MINIMUM HEIGHT AND HAVE REFLECTORIZED SLEEVES FOR NIGHT WORK.
5. POLICE WILL DIRECT TRAFFIC IF NECESSARY.

TCP FOR:	WARNER BROTHERS TV: "LETHAL WEAPON"
LOCATION:	150TH ST E. CLOSURE AVE K TO AVE M LOS ANGELES COUNTY, CA
CONTACT:	TIM HILLMAN PH# 213-712-1637
	JCL TRAFFIC SERVICES (213) 622-9775 C31-CA Lic # 805357
DATE / REVISIONS	DRAFTER: MARIO MENJIVAR SCALE: N.T.S. FILM LA: NK

COUNTY OF LOS ANGELES FIRE DEPARTMENT
FIRE PREVENTION DIVISION - PUBLIC SAFETY & FILM UNIT

14425 Olive View Drive, Sylmar, California 91342
Office (818) 364-8240 FAX (818) 364-8242
psfu@fire.lacounty.gov

SPECIAL EFFECTS PERMIT

IN ACCORDANCE WITH CHAPTER 1, SECTION 105, AND CHAPTER 48 OF THE 2017 L.A. COUNTY FIRE CODE AND/OR IN ACCORDANCE WITH TITLE 19, CALIFORNIA CODE OF REGULATIONS, FOR THE FOLLOWING:

This permit shall constitute permission to use pyrotechnic special effects, open flame, flammable or combustible liquids and gases, welding, and the parking of motor vehicles in any building or location for the purpose of motion picture and television commercial production. This permit allows for the purchase, transport, storage, use and disposal of the prescribed pyrotechnical devices listed below. The Special Effects Permit fee is $288.00.

Permit Number: 18-FX512-114/135 **Film Permit Number:** 18-2919-114/135 / 142706

Production Title: Lethal Weapon
Production Company: Warner Brothers
Location Manager: Tim Hillman
Phone Number: 661-712-1637

Pyro-technician in Charge: Brendon O'Dell
State Fire Marshal License: 3248-06
Cell Phone Number: 661-816-4934
Office Phone Number: 661-816-4934
FAX Number:
Email: brendonodell@mac.com

Pyrotechnic Assistant:
State Fire Marshal License:
Additional:
Cellphone Number:
Email:

FX Location: Club Ed, 42848 150th St. E. Lancaster, CA 93535 **Date:** 9/27/--9/28 **Time:** 0500-2200
Additional Location: **Date:** **Time:**
Description of FX Scene: Shoot out with actors and stunts, car flips with explosion, car tire blow out

Storage Type: ☐ Magazine ☒ Day Box ☐ Premade ☐ Mixed on Site
Lifters: ____ 1 oz. ____ 2 oz. ____ 3 oz. ____ 4 oz. ____ 6 oz. ____ 8 oz. ____ 12 oz.
Loose Black Powder: **Other Powder:**
Sparks/Squibs: ____ Z16A 20 Z17 ____ Z17A ____ D60-1 30 D60-3 30 D60-6
____ D80-1/2 30 D80-1 ____ D80-2 ____ SD70-4 ____ SD40 10 SD100
Other Squibs:
Primacord: 20 feet 100 grain ____ feet ____ grain ____ feet ____ grain
Smoke: White: Black: Other:
Flammable Liquids: Gasoline: 5 gallons Diesel: Rubber Cement:
Propane: Tanks: 6 Size: 1 pound Tanks: Size: Tanks: Size:
Other Flammables: (30) MD-1, (5) gallons burn butter, (100) Zirc Hits

REQUIREMENTS: No Minors. All effects a reasonable and safe distance from all combustibles. FSA to be present and observe all effects. Wet downs of roadside and roadside vegetation as necessary on the advice of FSA. 5-8 MPH wind restriction. Car explosion effect on road with hard surface only. First 4000 WT for effects and Second 4000 WT for production and wet downs. Water truck assigned to the effect to be full and operational prior to all effects.

Assignment: ☐FSO ☒FSA ☐FI
Water truck(s)/extinguishers: (2) 4000 gal WT, (6) CO2 and (6) H2O

ISSUED BY: Insp. Jon Maass **DATE:** 9/25/2018

******HARD COPY REQUIRED ON-SITE******

NOT A PERMIT

SIGN PLACEMENT FOR CLUB ED

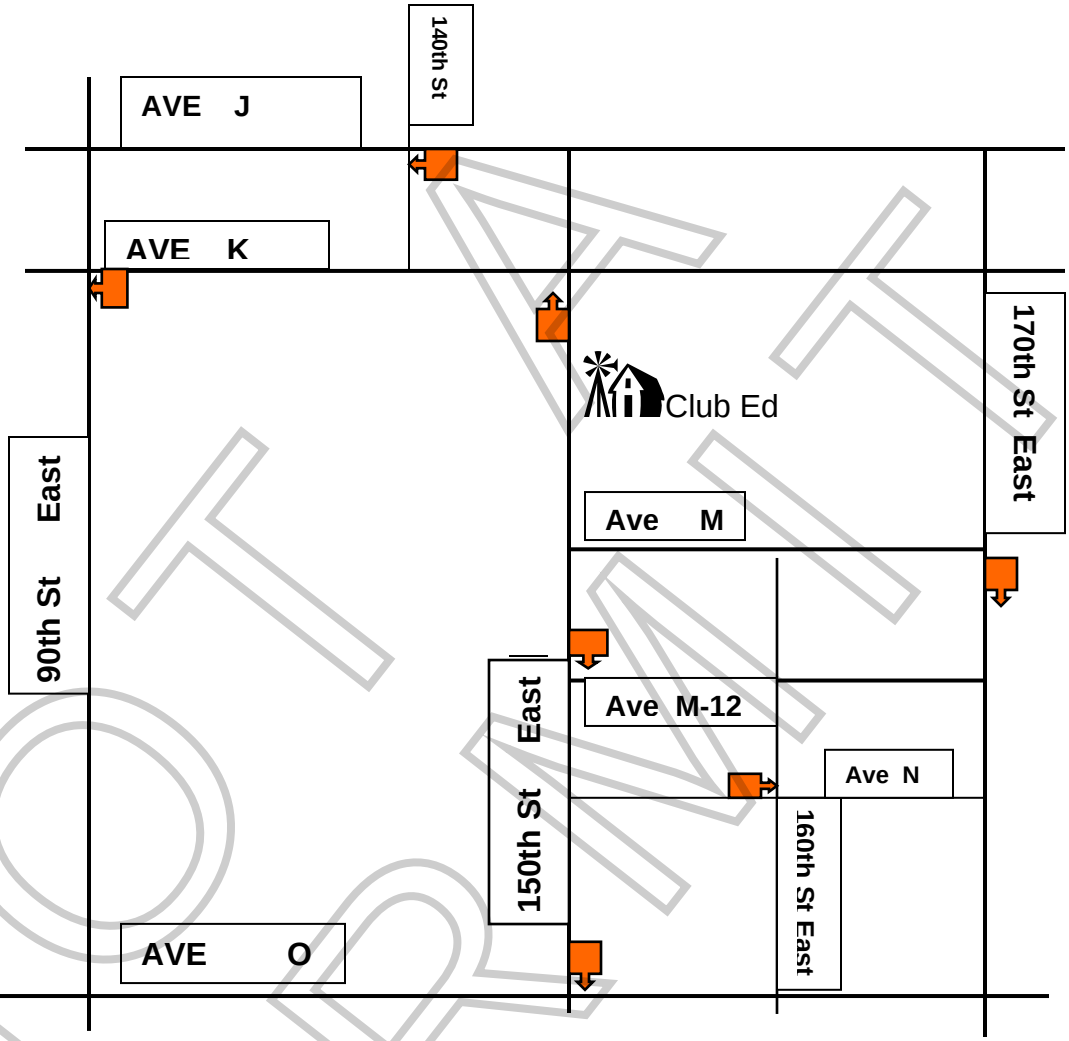

FILMING ON 150TH EAST EXPECT DELAYS

←TYPICAL SIGN
4FT X 4FT , Black 6inch letters on Orange background

SIGNS MAY BE RENTED AT & PICKED UP AT THE FOLLOWING LOCATIONS:

CLUB ED	661-946-1515, ext 2-Randy
TRAFFIC CONTROL SERVICE	661-255-8733
ITC BARRICADE INC	661-816-6270
JCL BARRICADE INC	213-622-9775

Revised 01-28-09 Addition of two sgns

NOT A PERMIT

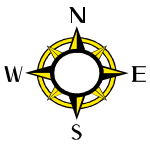

SIGN PLACEMENT FOR CLUB ED

NOT A PERMIT

Revised 01-28-09 Addition of two sgns

Permit #F00142706-A

R3-1 R3-2 R11-4 R11-2 SC3 M4-10(L) M4-10(R) W20-2 W20-3

Ⓢ TRAFFIC SIGNAL

● TRAFFIC CONE

TYPE I W/ SIGN

HIGH LEVEL WARNING DEVICE

ALL TRAFFIC CONTROL WILL BE INSTALLED TO MEET OR EXCEED THE MUTCD AND WATCH MINIMUM REQUIREMENTS

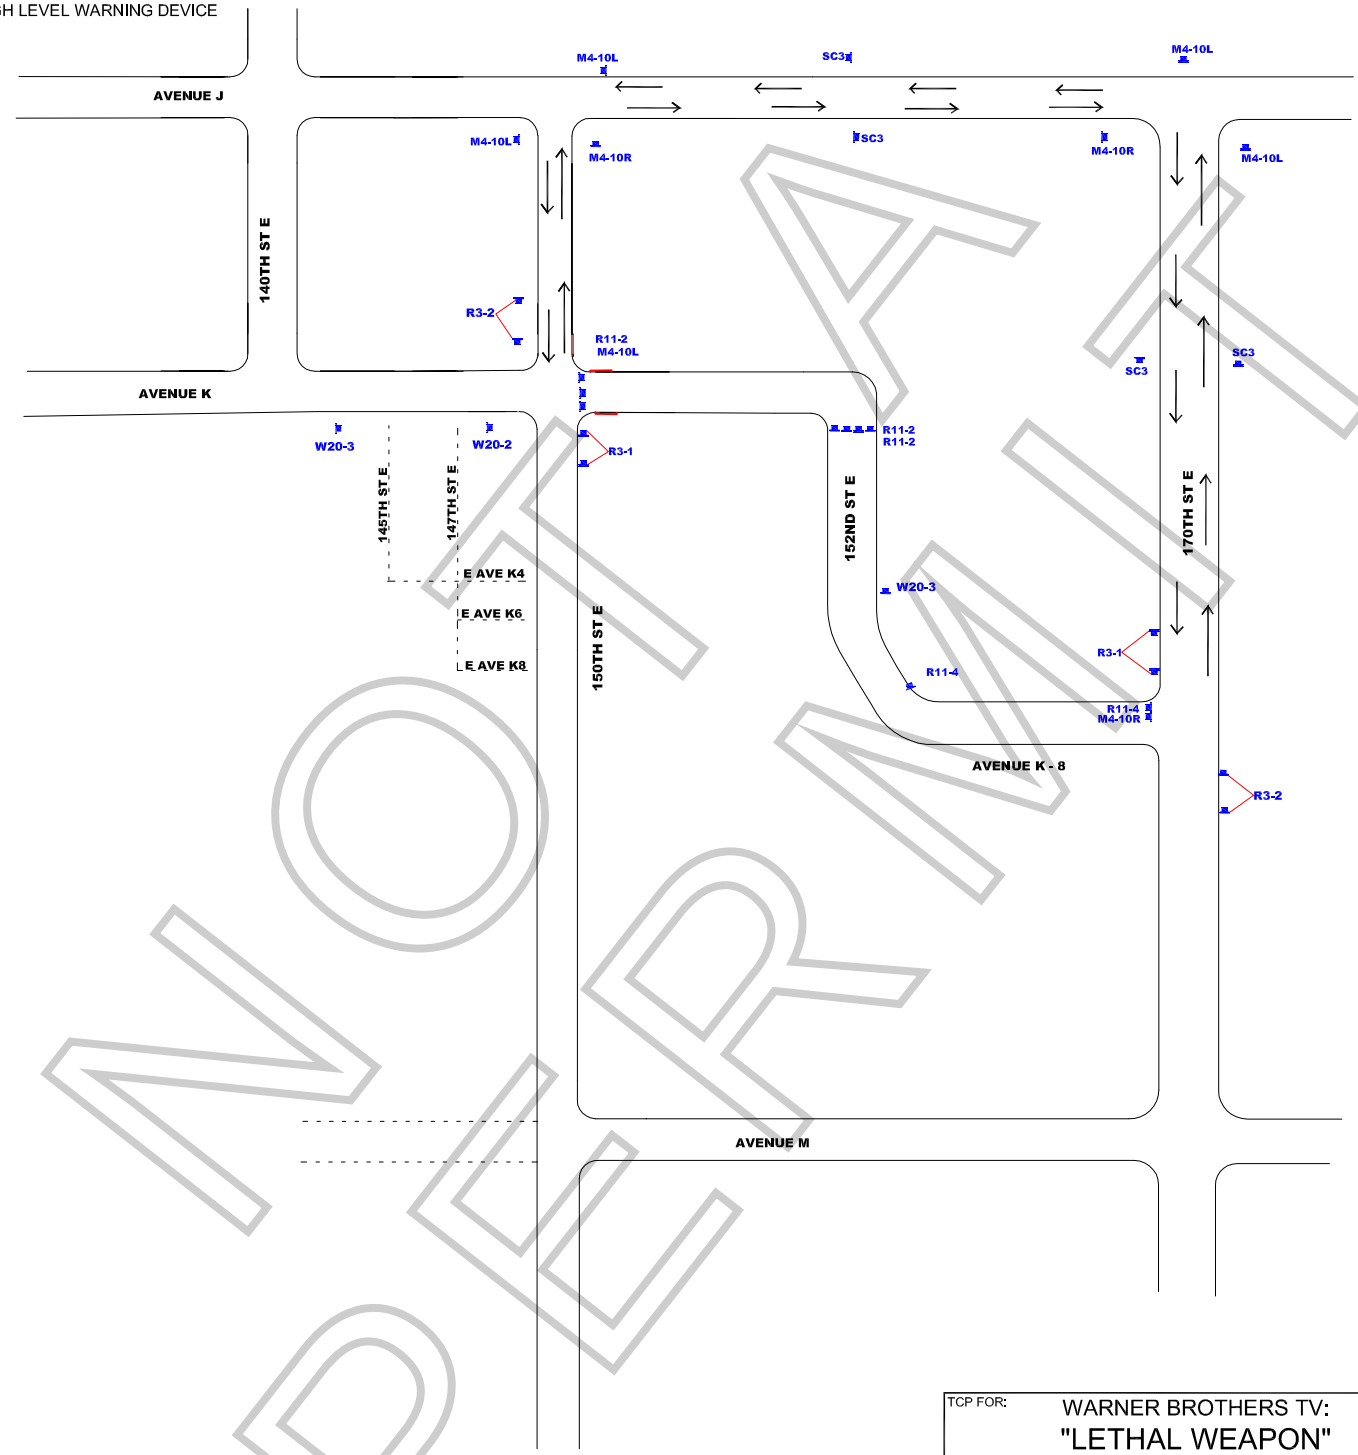

NOT A PERMIT

WORK ZONE TRAFFIC CONTROL PLAN
GENERAL NOTES

1. DATE/TIME: 9-27-18 FROM 07:00 HOURS TO 20:00 HOURS.

2. ALL SIGNING, STRIPING, AND TRAFFIC CONTROL DEVICES SHALL CONFORM TO THE (CURRENT) STATE OF CALIFORNIA DEPARTMENT OF TRANSPORTATION (CALTRANS) STANDARD PLANS AND STANDARD SPECIFICATIONS, CALIFORNIA MUTCD, AND ANY ADDENDUMS THERETO, AND AS SHOWN ON THESE PLANS, SYMBOLS AND ABBREVIATIONS USED ARE SHOWN ON CALTRANS STANDARD PLANS.
3. THERE WILL BE NO INTERFERENCE WITH TRAFFIC SIGNALS OR CROSSWALKS.
4. CONES WILL BE 28" MINIMUM HEIGHT AND HAVE REFLECTORIZED SLEEVES FOR NIGHT WORK.
5. POLICE WILL DIRECT TRAFFIC IF NECESSARY.

TCP FOR:	WARNER BROTHERS TV: "LETHAL WEAPON"
LOCATION:	FULL STREET CLOSURE OF E AVE K BTWN 150TH ST E TO 152ND ST E LANCASTER, CALIFORNIA
CONTACT:	TIM HILLMAN PH# 213-712-1637
	JCL TRAFFIC SERVICES (213) 622-9775 C31-CA Lic # 805357
DATE / REVISIONS	DRAFTER: MARIO MENJIVAR
	SCALE: N.T.S.
	FILM LA: NK